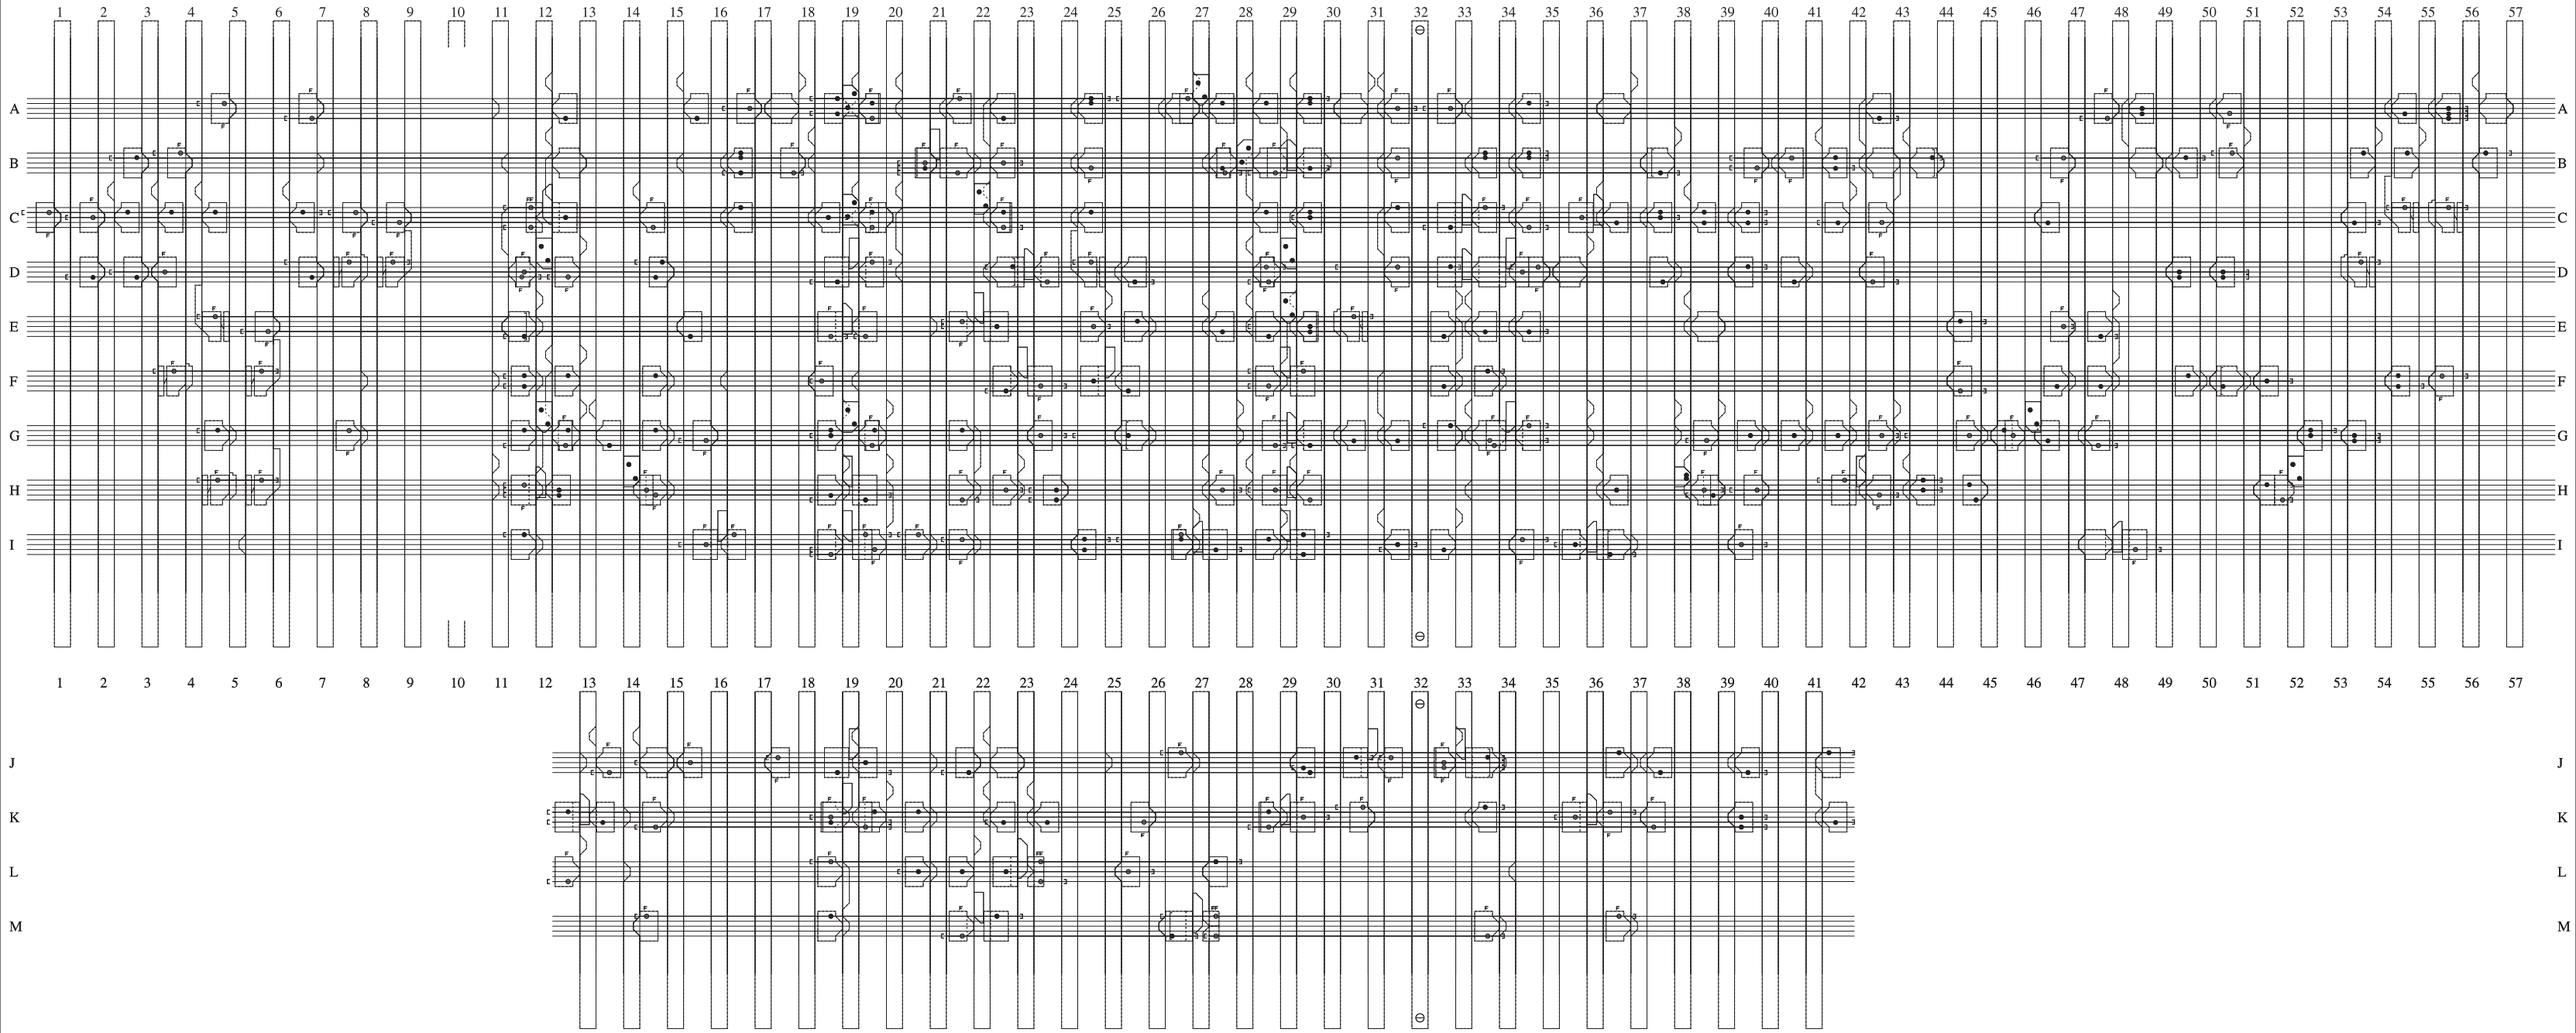

DRAWN 3-4-63 CHECKED 11-4-62

SIGNAL ENGINEER'S OFFICE
12 APR 1962
SIGNAL ENGINEER
SIGNAL ENGINEER'S OFFICE
12 APR 1962
SIGNAL ENGINEER
PAR STATION
MECHANICAL LOCKING

S1061/6