PENWITHERS JUNCTION

SPACES. 10. 23. 28. 29.

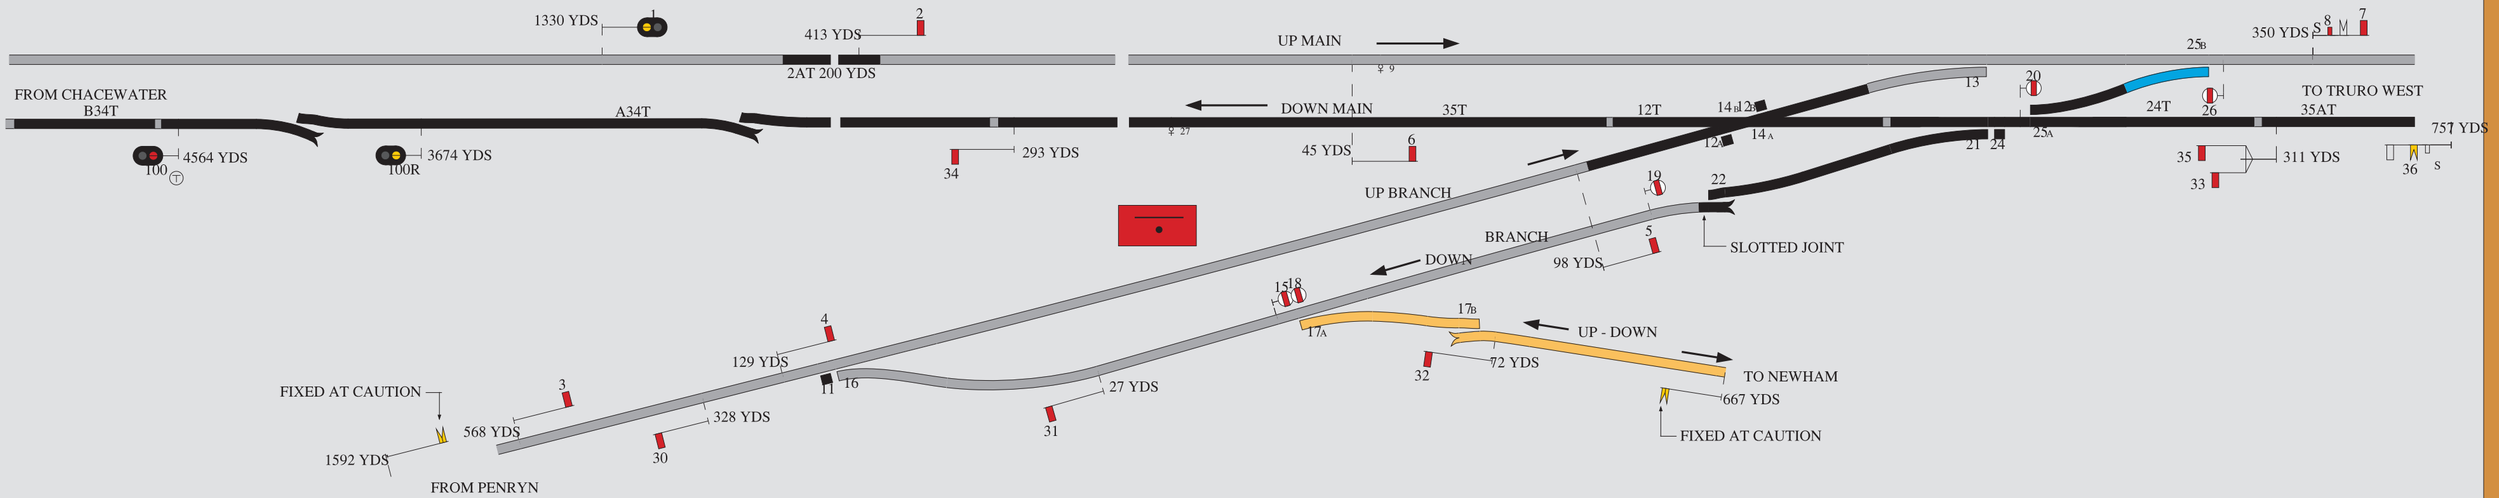

REPRODUCED BY KIND PERMISSION OF KIDDERMINSTER RAILWAY MUSEUM

JAN 1957 S1073/12