NATIONAL

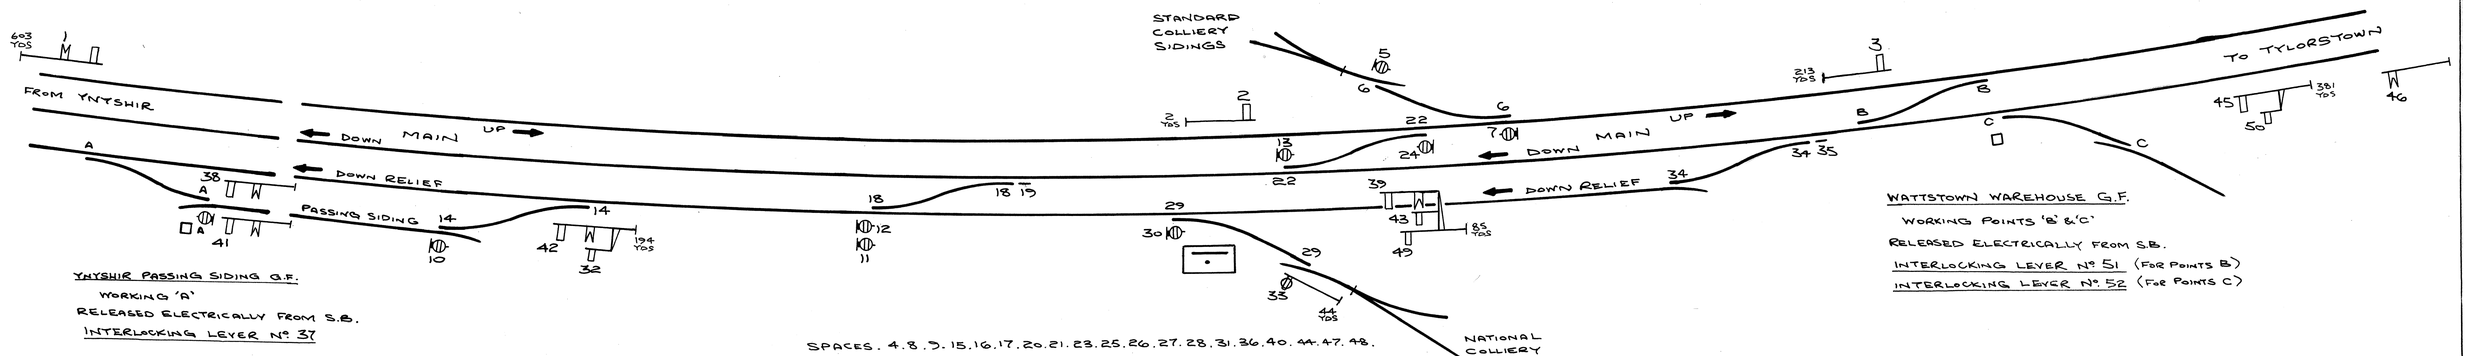

YNYSHIR PASSING SIDING G.F.
WORKING 'A'
RELEASED ELECTRICALLY FROM S.B.
INTERLOCKING LEVER Nº 37

SPACES. 4.8.9.15.16.17.20.21.23.25.26.27.28.31.36.40.44.47.48.

WATTSTOWN WAREHOUSE G.F.
WORKING POINTS 'B' & 'C'
RELEASED ELECTRICALLY FROM S.B.
INTERLOCKING LEVER Nº 51 (FOR POINTS B)
INTERLOCKING LEVER Nº 52 (FOR POINTS C)

© SIGNALLING RECORD SOCIETY