COITY JUNCTION

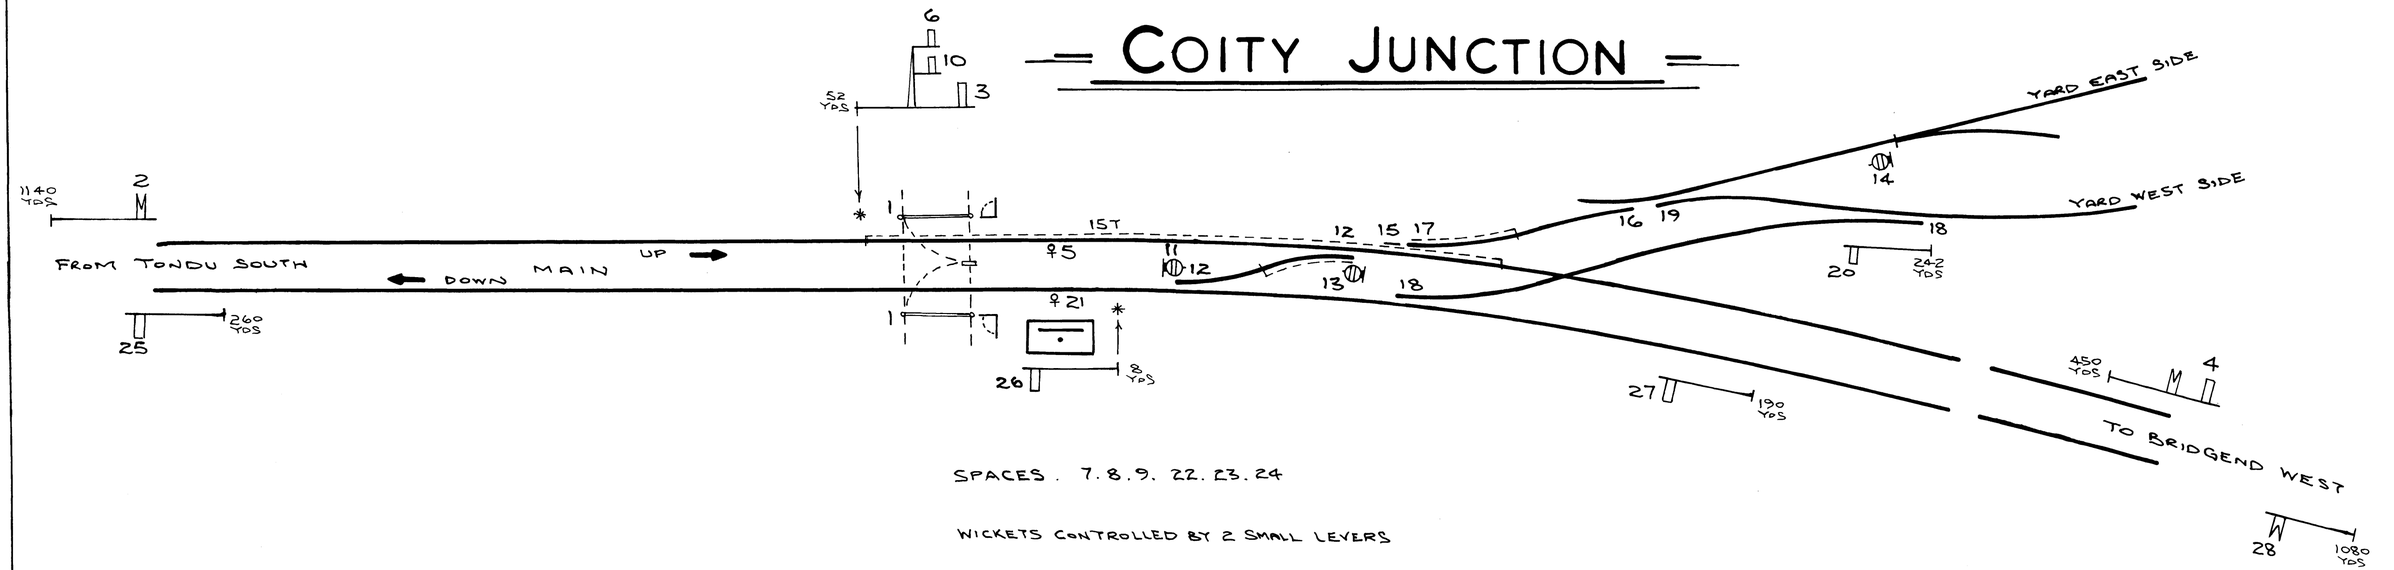

SPACES. 7.8.9. 22.23.24

WICKETS CONTROLLED BY 2 SMALL LEVERS

© SIGNALLING RECORD SOCIETY

AP 13.9.17