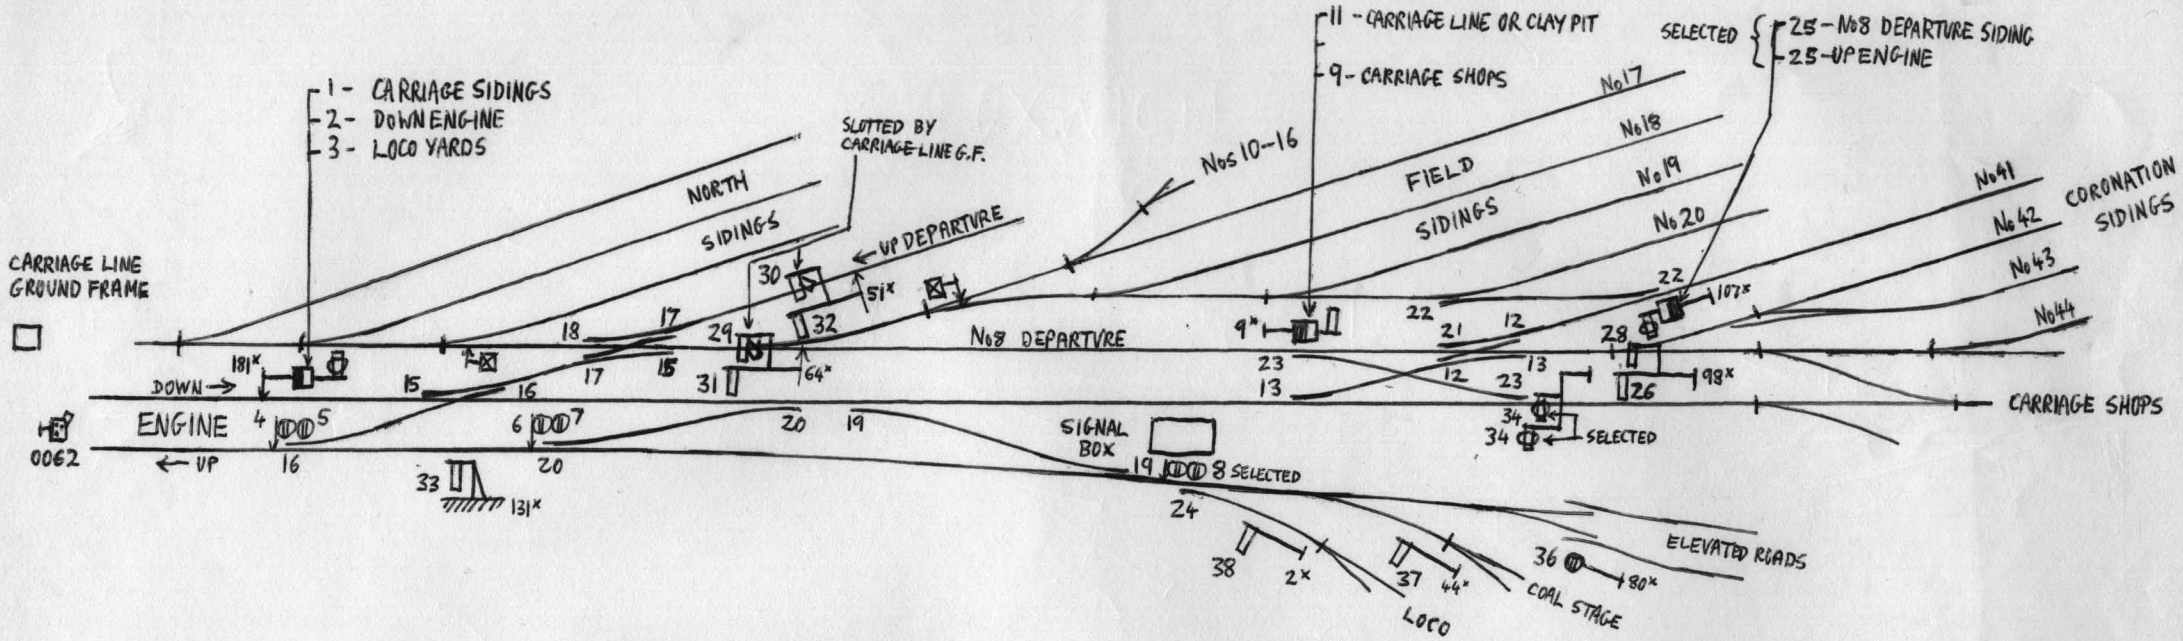

TEMPORARY SPARE 10, 14, 35
BOLTED NORMAL
WORKED TO MAINTAIN LOCKING

NOT KNOWN: 27.

BOX: GWR TYPE 28
FRAME: GWR ....
38 LEVERS

DIAGRAM DATED: 28.4.57
CORRECT TO: c 1963 ?
SOURCE: TLG BOOK II
DRAWN: MRLI 1.80

OLD OAK COMMON ENGINE SHED

S 93