FOWEY STN.

V.T. 4"

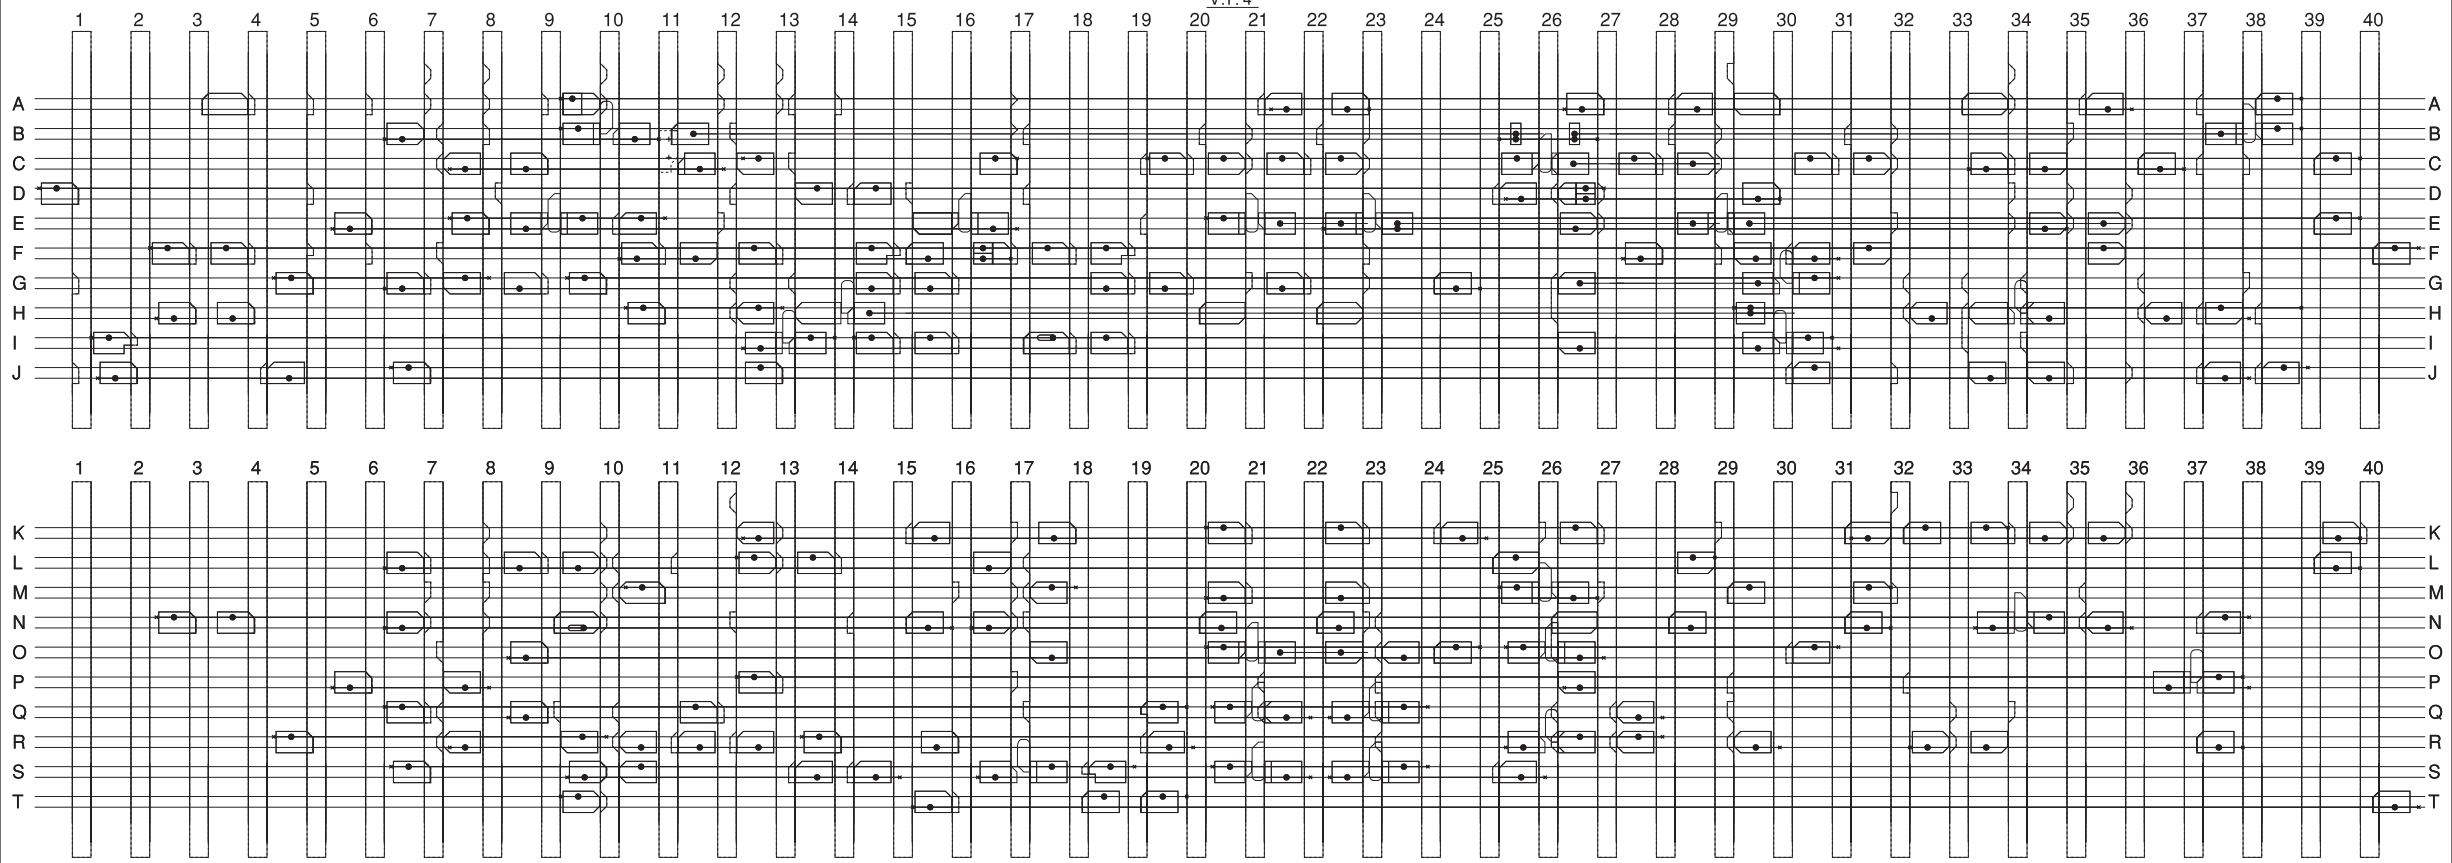

G.W.R. SIGNAL ENGINEER'S OFFICE, READING.

L 363