GLOUCESTER TRAMWAY JUNCTION

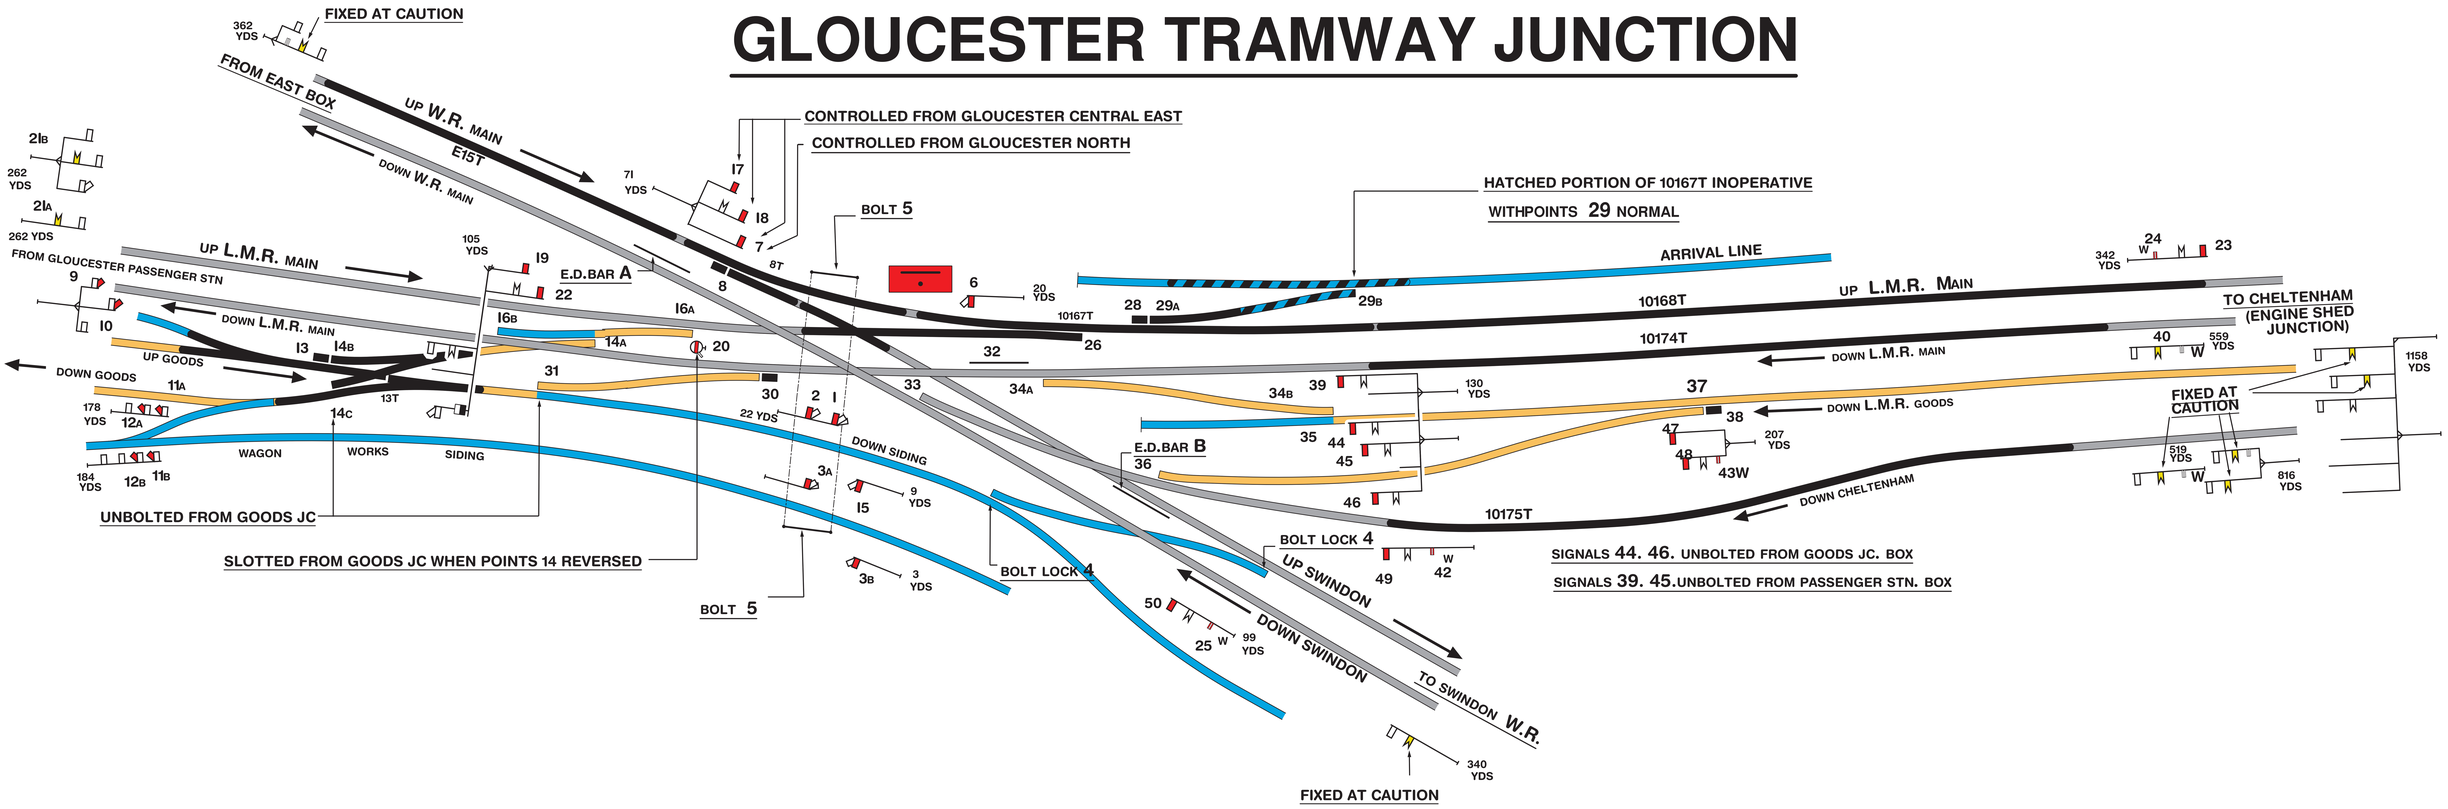

TEMPORARY SPARE LEVER BOLTED NORMAL - 41

TEMPORARY SPARE LEVER BOLTED REVERSE - 27

BRITISH RAILWAYS W.R. SIGNAL & TELEGRAPH ENGINEER'S OFFICE, READING

APRIL 1954

S2399/12