ROGERSTONE
HUMP GROUND FRAME

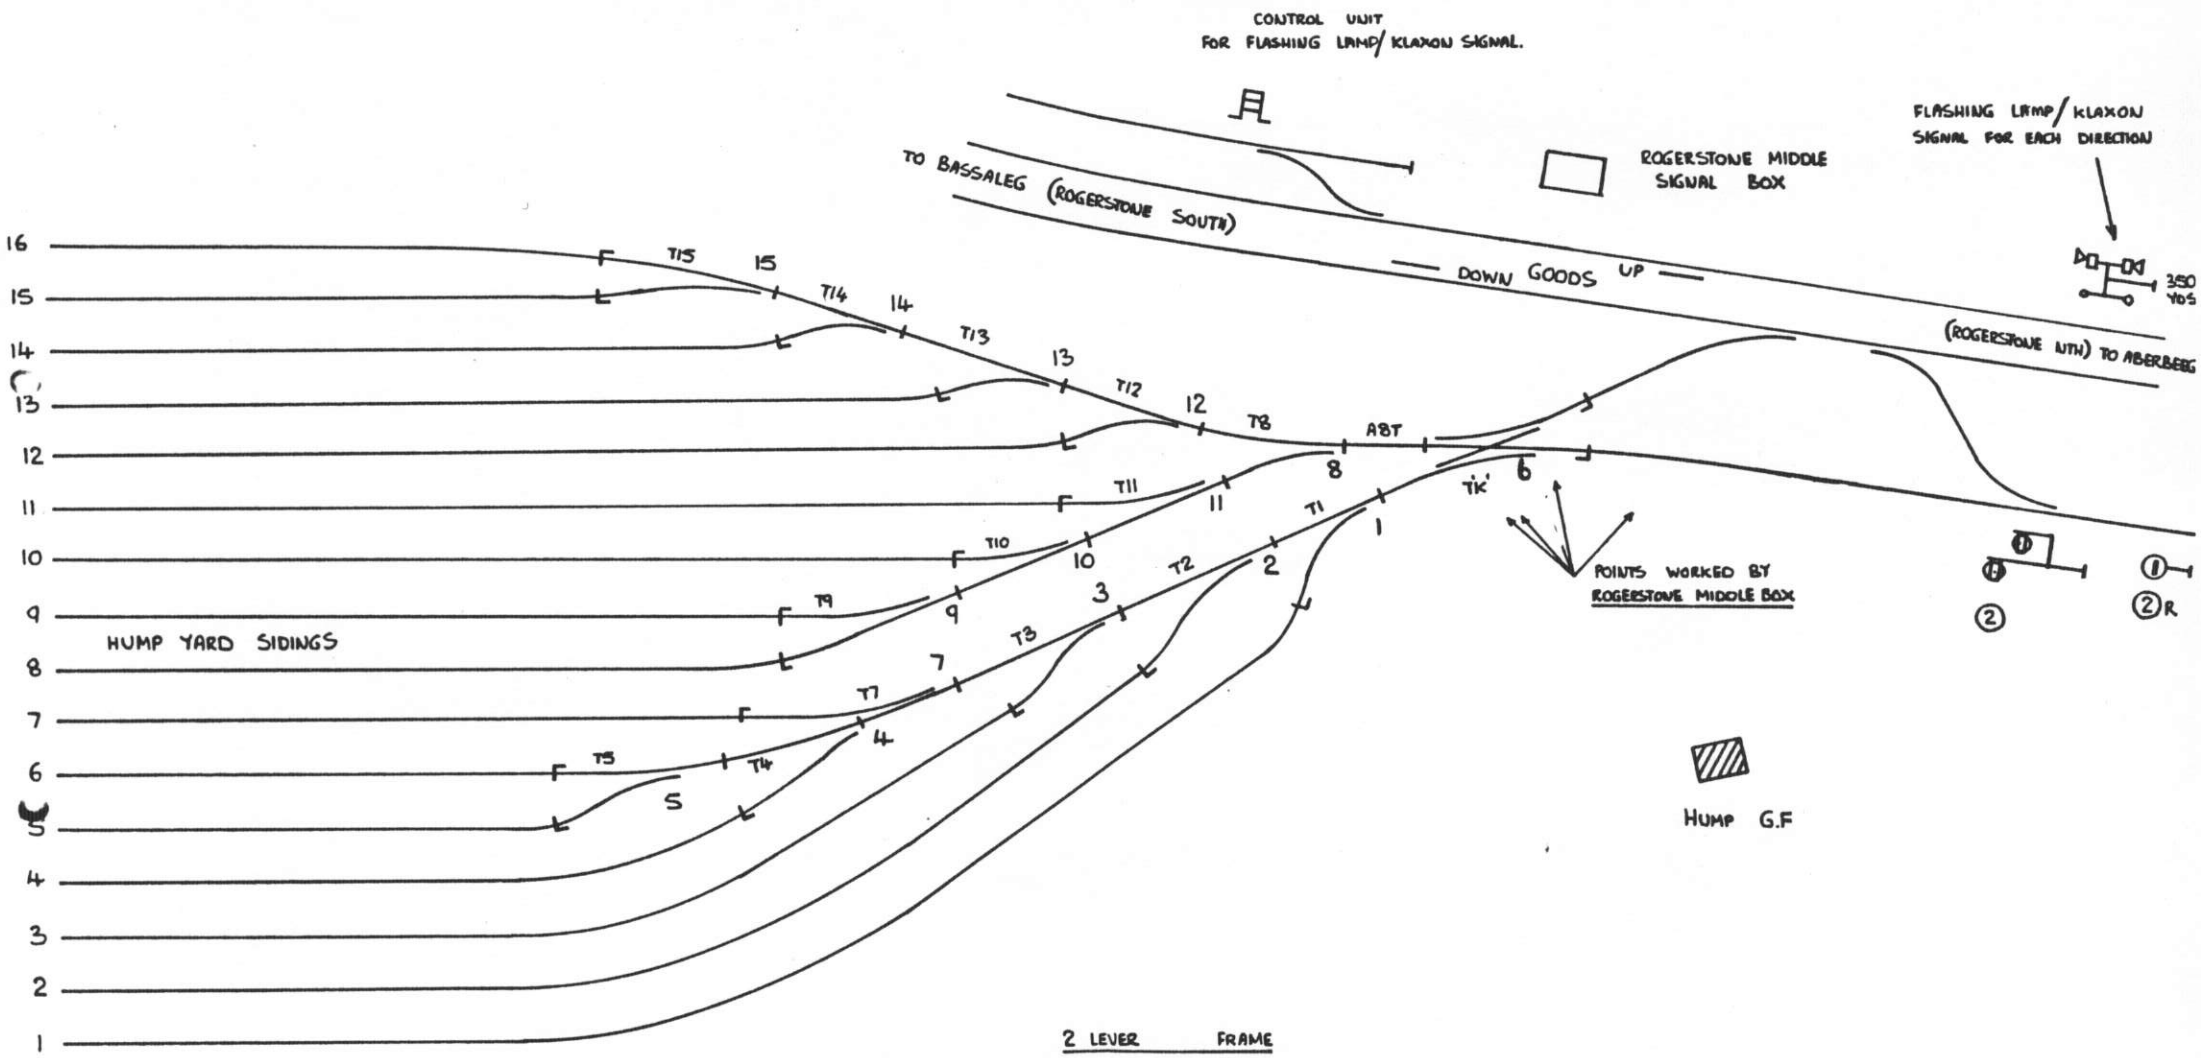

2 LEVER FRAME

LEVER No (1) INTERLOCKING LEVER WITH MIDDLE BOX.
(2) SIGNAL

DRAWN 7.11.30

CS & TE
20.11.67
READING

S 1316/2

SOURCE RAIL 282