Old Hill Junction.

SPACES :- 10 · 32 · 36.

OPEN CONTINUOUSLY.

HALESOWEN BRANCH - SINGLE LINE BY ELECTRIC TOKEN - GROUND FRAME IN SECTION.

TUNNEL IN SECTION TO ROWLEY REGIS.
TUNNEL IN SECTION TO HALESOWEN.

CATCH POINTS :- 534 Yds REAR No 1. (Lynd Bridge)
294 Yds REAR. No 4.

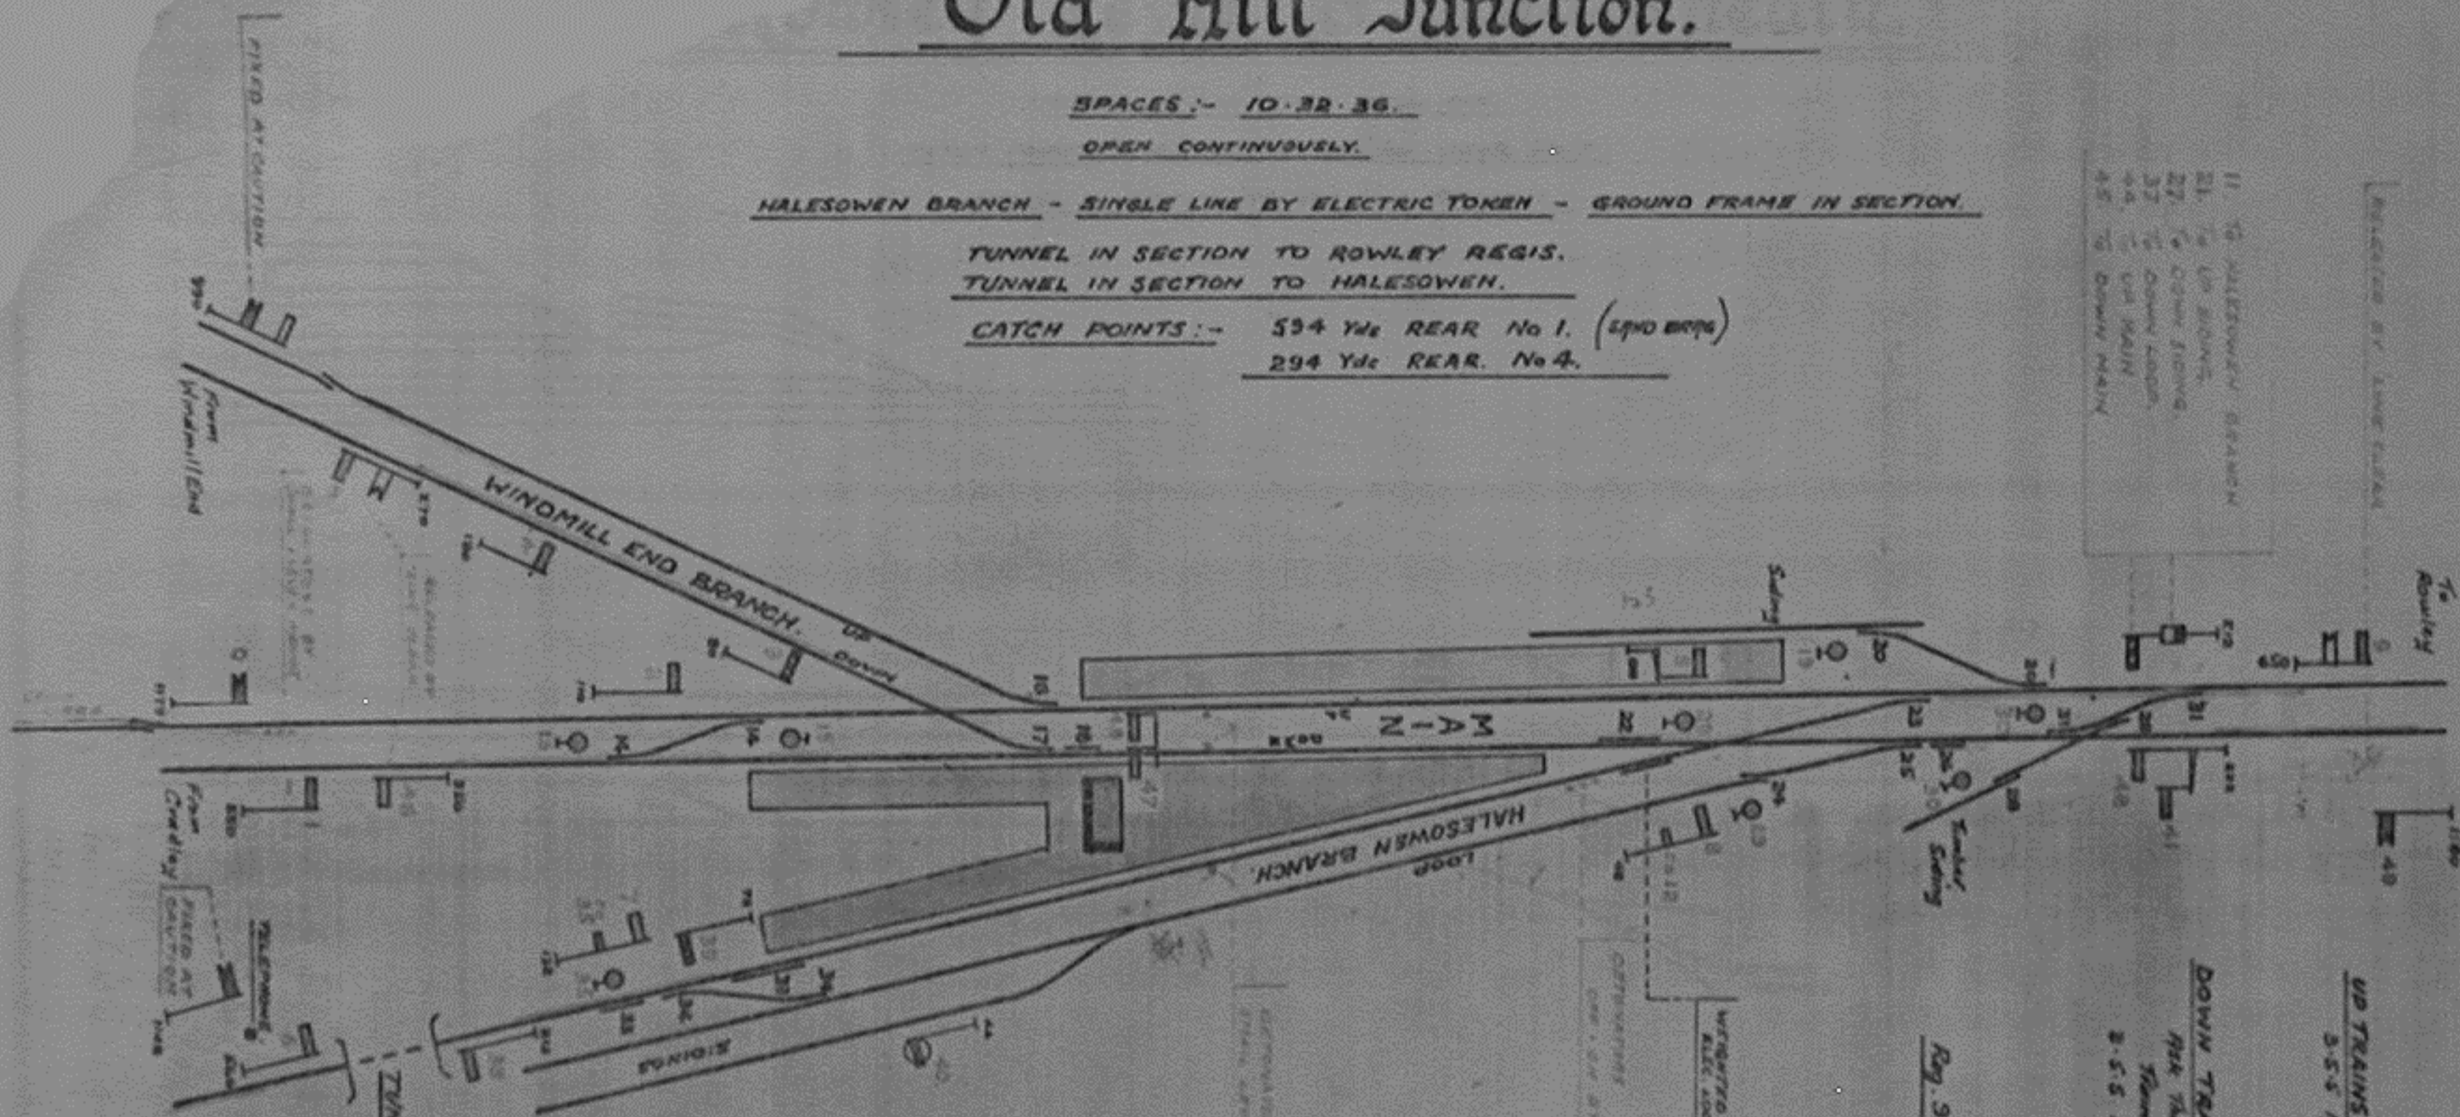
WINDMILL END BRANCH.
HALESOWEN BRANCH.
TUNNEL
Sidings
Tunnel Siding
To Rowley
From Windmill End
From Rowley
From Halesowen
Fixed at Caution
Fixed at Caution
Telephone
Interlocked with Electric Lock
Interlocked by Lever Frame
Controlled by Lever Frame