CRYSTAL PALACE HIGH LEVEL

SPARE LEVERS : 28,30,33,36,38,39,41,42,65

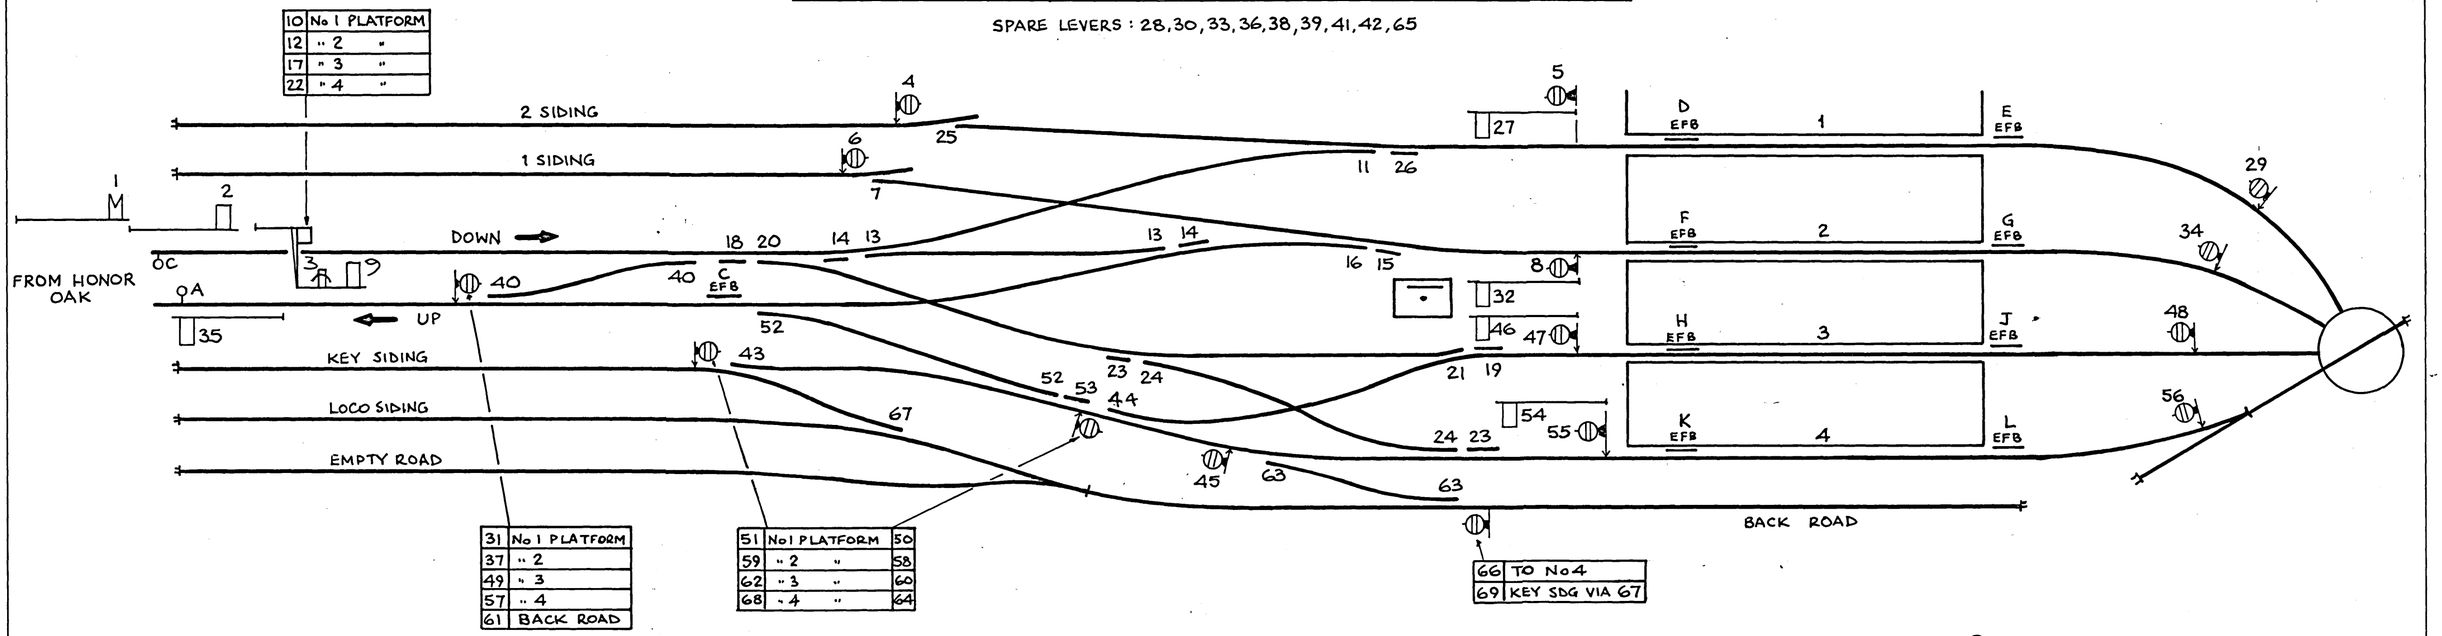

S390

© SIGNALLING RECORD SOCIETY